
Quadrant One-Piece Fascia Soffit: Hidden Gutter - Tile Timber Roof

Please note that system shown is a typical detail & indicative only:
Please download the drawing & modify to suit your project:
All systems can be changed to:
- raking fascias and or
- raking soffits and or
- raise fascia to line through with roof-line

Please contact our technical team for assistance:
e: techinfo@dales-eaves.co.uk or t: 0115 930 1521

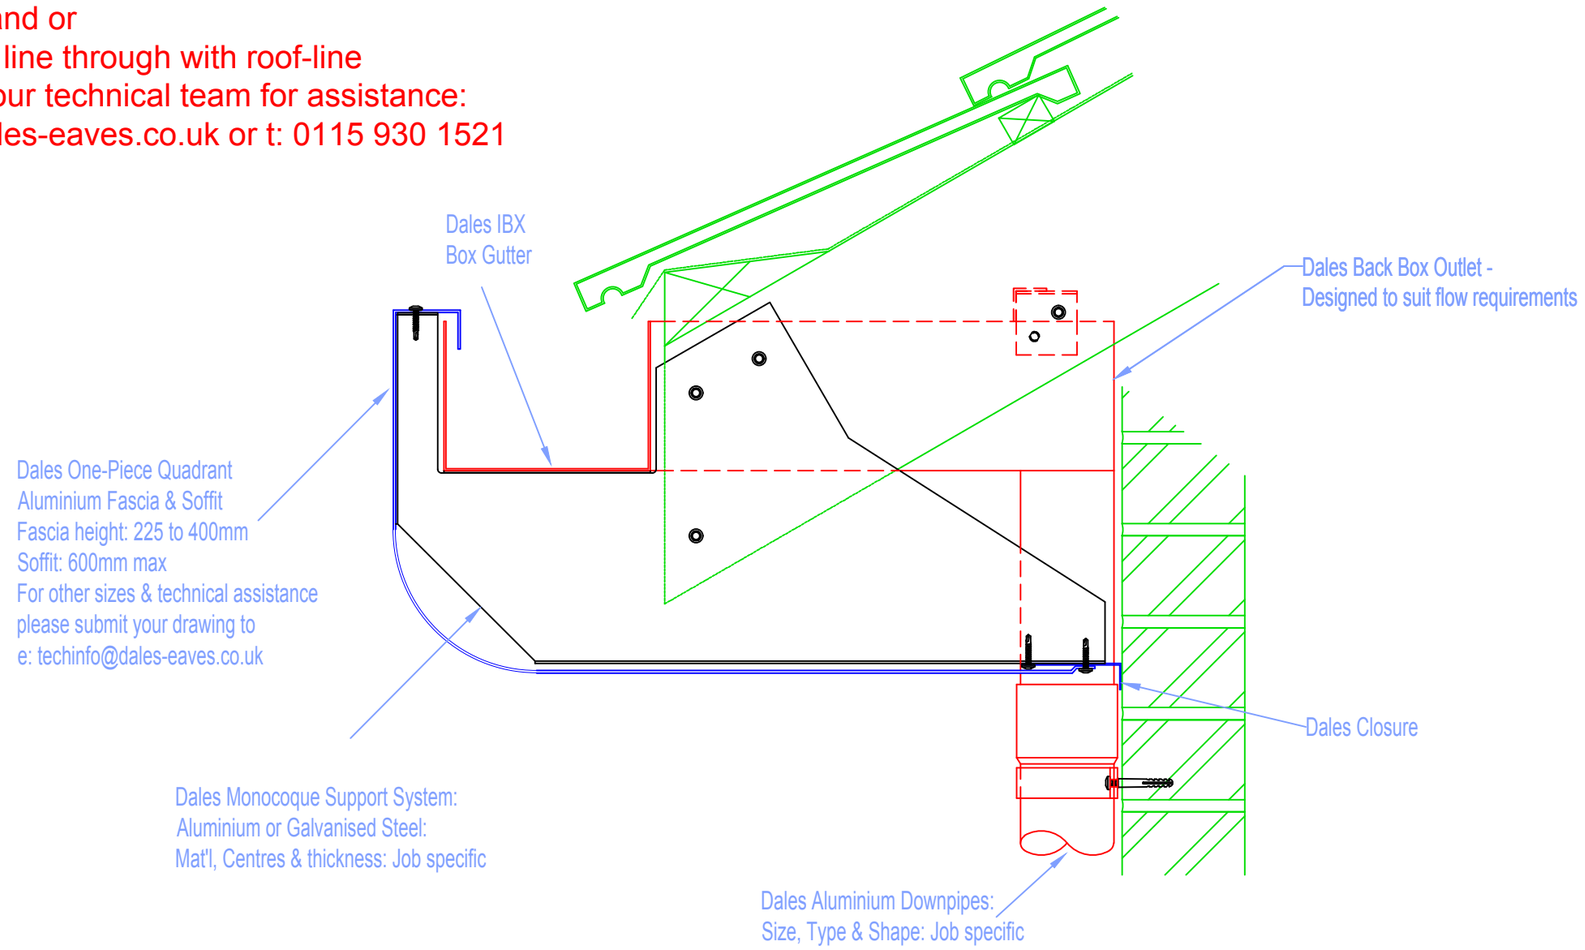

GENERIC DETAIL -- PRELIMINARY ONLY --

PLEASE NOTE:-

WITH THE EXCEPTION OF THEIR GUTTERS DALES SYSTEMS ARE DESIGNED WITH DRY JOINTS AND ACT AS RAINSCREENS ONLY: ALL WATERPROOFING REQUIREMENTS MUST BE MET BY OTHERS
THE SUITABILITY OF THIS DESIGN IS DEPENDENT UPON THE USE OF DALES FABRICATIONS LTD PRODUCTS AND NO RESPONSIBILITY CAN BE ACCEPTED BY DALES FABRICATIONS LTD. IF ANY OTHER PRODUCTS ARE USED.

NBS National BIM Library | NBS Plus

LEGEND AND FIXING SEQUENCE

Rev	Date	DRN	CHK	DETAIL OF REVISION
	14/FEB/20	CFD	TS	Preliminary dwg for website

DRG STATUS: PRELIMINARY ONLY

DALES
ALUMINIUM IN ARCHITECTURE

Dales Fabrications Ltd, Crompton Road Ind Est, Ilkeston,
Derbyshire. DE7 4BG - www.dales-eaves.co.uk -

Copyright Dales Fabrications Ltd All rights reserved

CUSTOMER: Web Visitor
Address ----------

CONTRACT: Web Detailing
Address ----------

DRG. TITLE: One-piece Fascia Soffit: Hidden Gutter
Rafters & Tiles
Monocoque Support System

DO NOT SCALE IF IN DOUBT ASK

DATE: 01/SEP/19 | SCALE: 1:5 @A3

CR No. WEB | DRAWN BY: CFD | CHECKED BY: TS

DWG. No.: WEB-DFL-XX-XX-DR-Y- 0031 | ISSUE/REV: 00